Plan 10

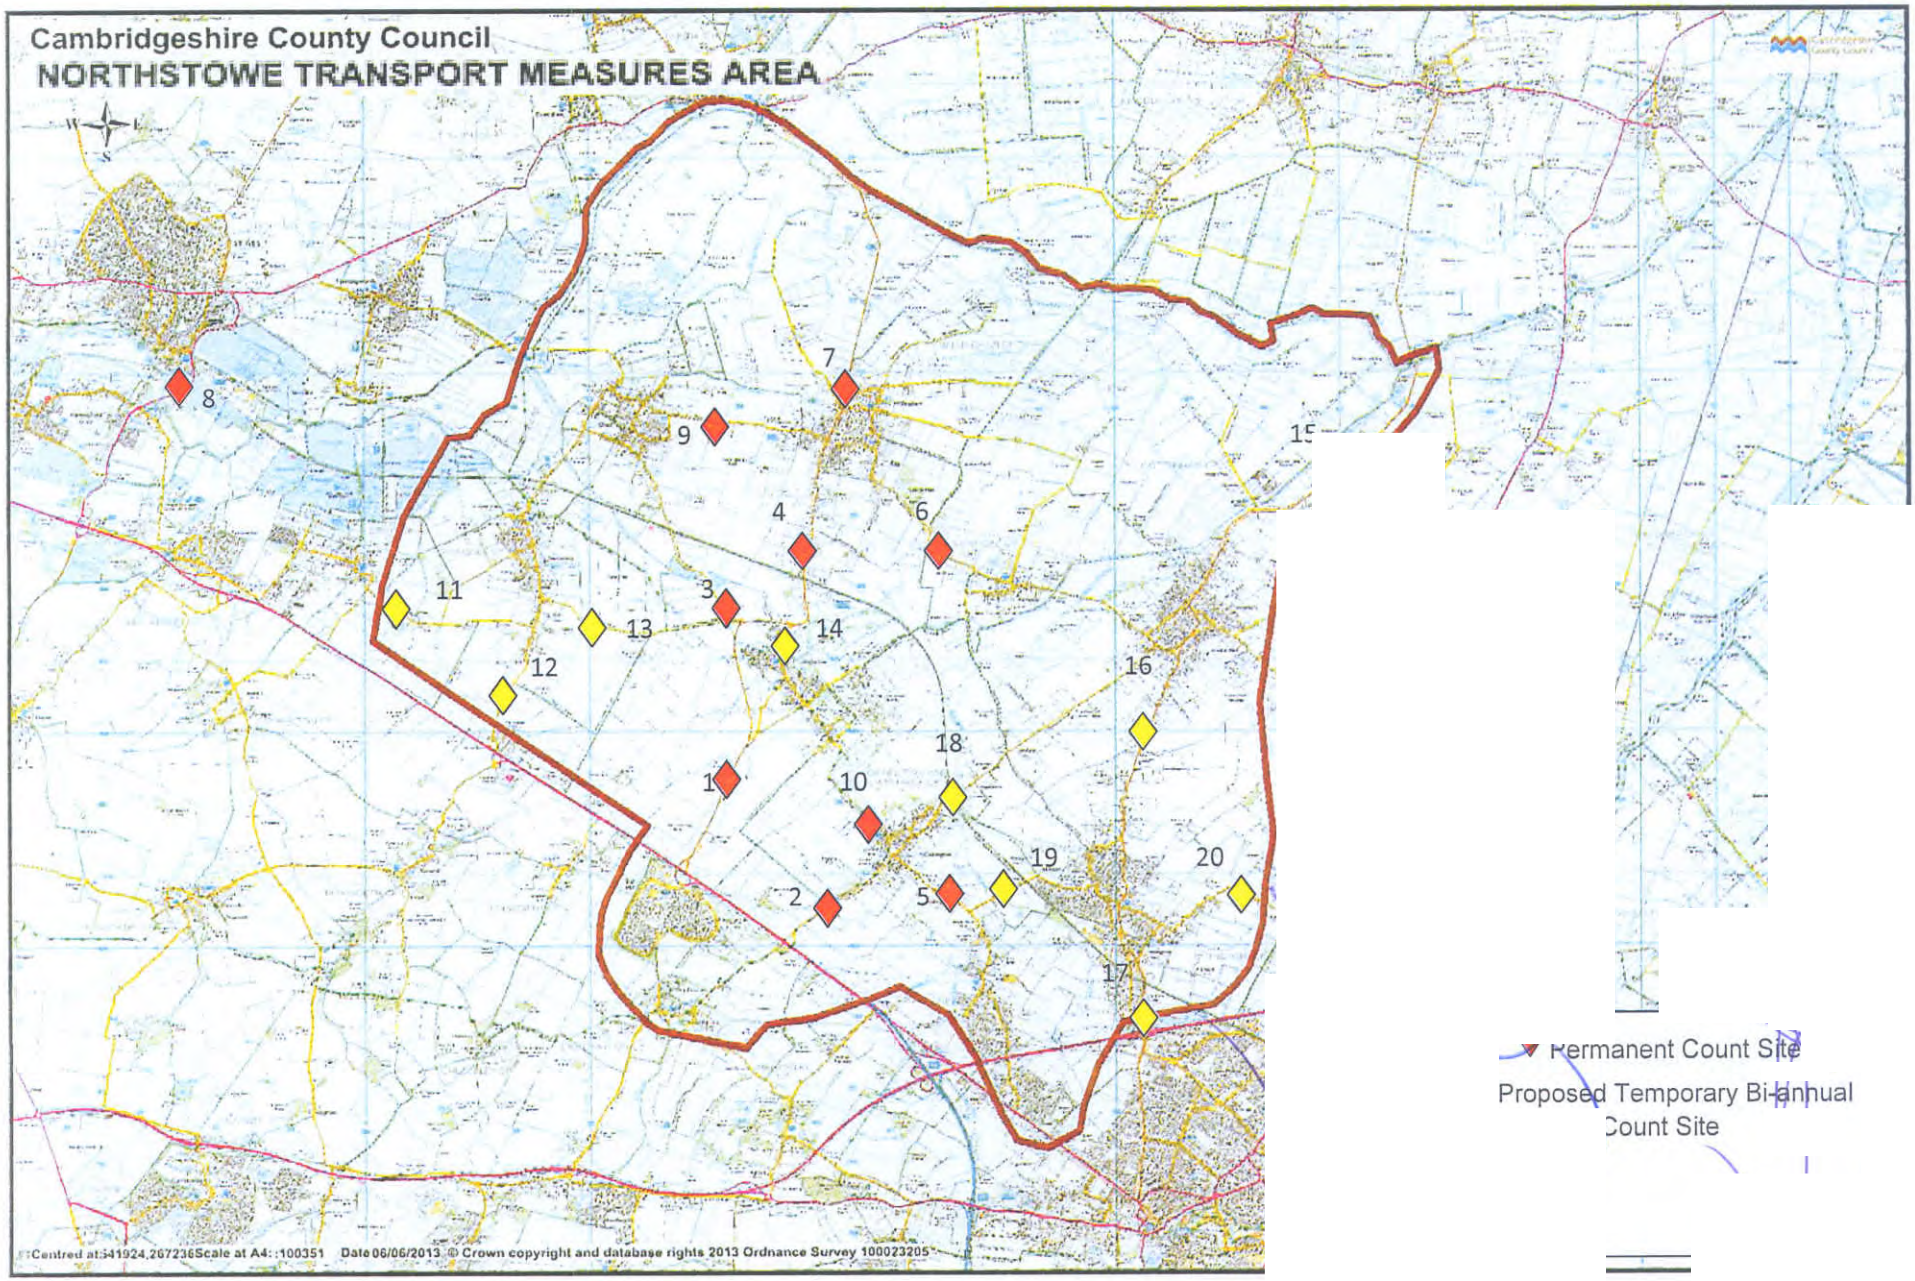
Cambridgeshire County Council
NORTHSTOWE TRANSPORT MEASURES AREA
1
2
3
4
5
6
7
8
9
10
11
12
13
14
15
16
17
18
19
20
Permanent Count Site
Proposed Temporary Bi-annual Count Site
Centred at:541924,267236Scale at A4: :100351 Date 06/06/2013 © Crown copyright and database rights 2013 Ordnance Survey 100023205

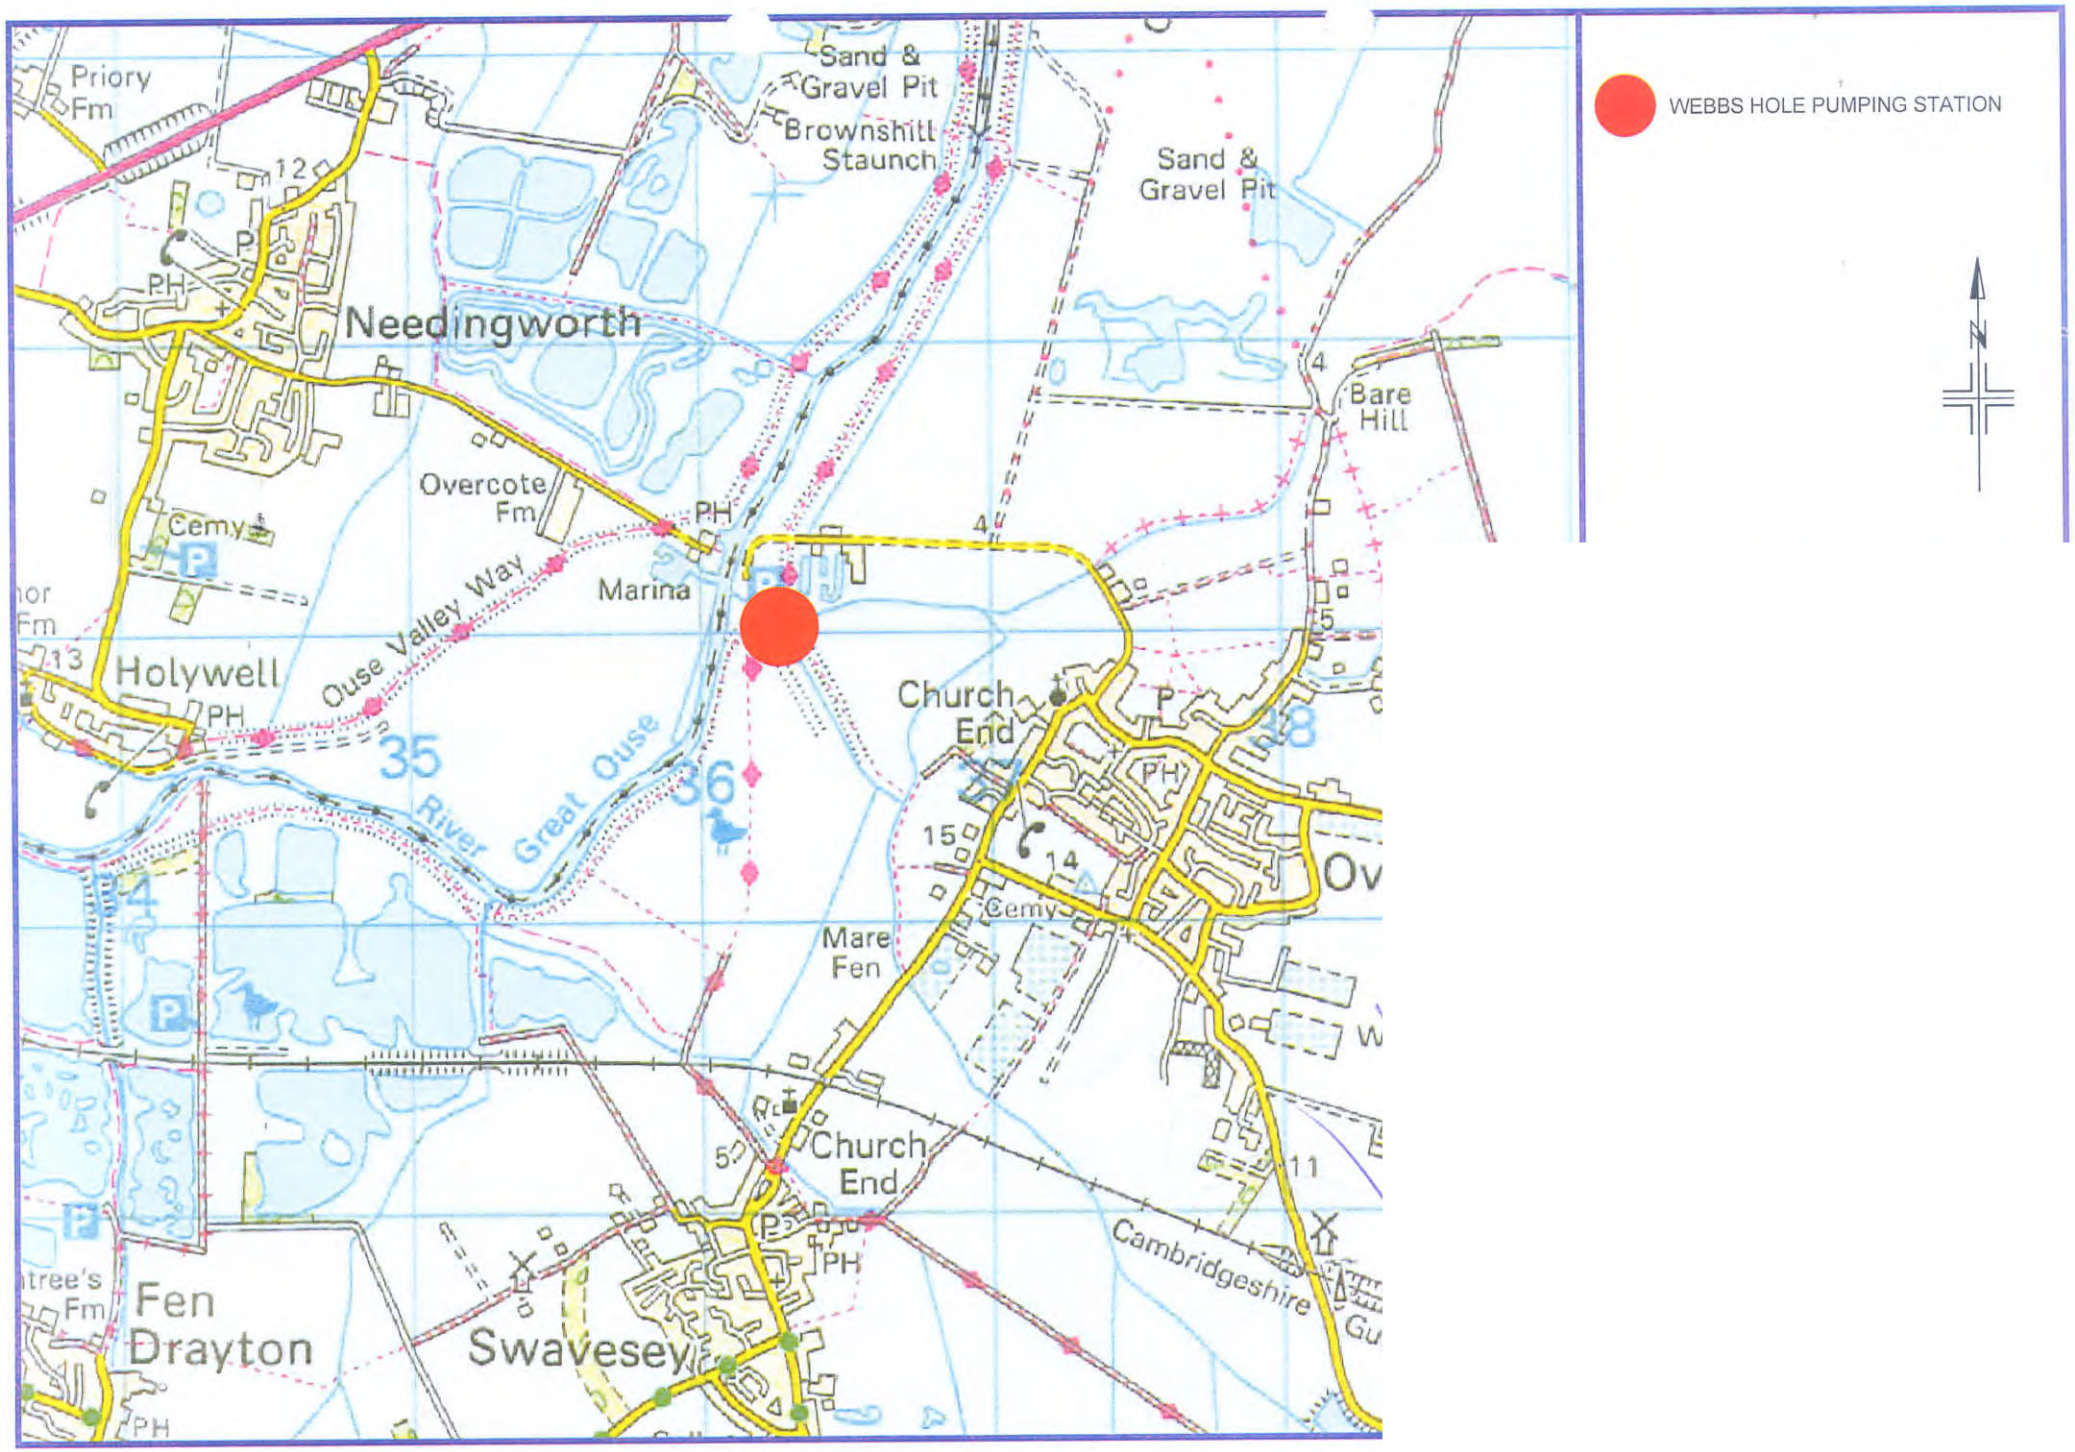
WEBBS HOLE PUMPING STATION
Priory Fm
Sand & Gravel Pit
Brownshill Staunch
Sand & Gravel Pit
Needingworth
Bare Hill
Overcote Fm
Cemy
Marina
Ouse Valley Way
Holywell
River Great Ouse
Church End
Mare Fen
Church End
Cambridgeshire
Fen Drayton
Swavesey
PH
35
36

1. Utilities Only

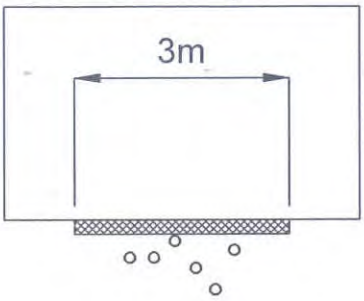

2. Foul or surface Water Sewers

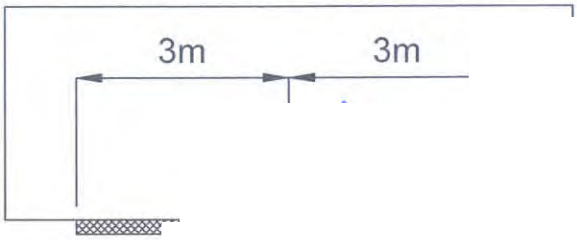

3. Dual Foul and Surface Water Sew

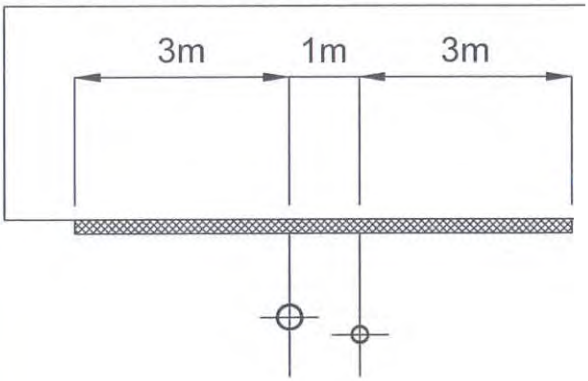

4. as 3 but with Utilities (10m max Service Corridor)

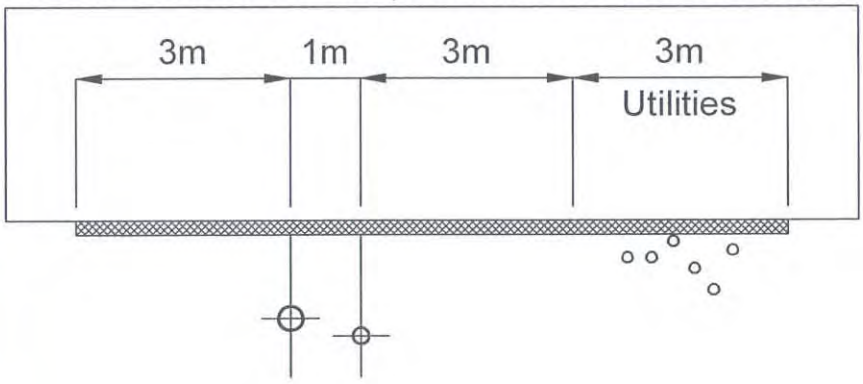

ONLY ONE SERVICE CORRIDOR TO BE PROVIDED ACROSS EACH FACILITY

Service Corridor to run along the boundary edge of facilities unless agreed otherwise.

REV	DATE	DESCRIPTION

TITLE

Northstowe Phase 1

Section 106
Plan 12

SCALE:- 1:100@A4	DATE:- 23-10-2013	DRAWN:- KB
DRAWING No:- 8451-119		REVISION:-

GALLAGHER
LONGSTANTON

Gallagher House, Gallagher Way,
Gallagher Business Park, Warwick,CV34 6AF.
Tel: 01926 339339. Fax: 01926 339222.
E-Mail: mail@gallagheruk.com

Only figured dimensions are to be taken from this drawing. Do not scale. Site dimensions, levels, invert levels at connection points and pipe downfalls should be verified prior to design or works commencing. Any discrepancies must be reported to the Company before proceeding.
The location of statutory undertakers' apparatus is for guidance only. No guarantee is given as to its accuracy.
This drawing is copyright and shall not be reproduced nor copied in any form except by written permission.

INDICATIVE LOCATION

HIGHWAY WORKS

REV	DATE	DESCRIPTION

TITLE

Northstowe Phase 1

Section 106
Plan 13

SCALE:- 1:8000@A4	DATE:- 23-10-2013	DRAWN:- KB
ING No:- 8451-120		REVISION:-

GALLAGHER
LONGSTANTON

Gallagher House, Gallagher Way,
Gallagher Business Park, Warwick,CV34 6AF.
Tel: 01926 339339. Fax: 01926 339222.
E-Mail: mail@gallagheruk.com

THE COMMON SEAL of
SOUTH CAMBRIDGESHIRE
DISTRICT COUNCIL
was hereunto affixed in the presence of

THE COMMON SEAL of
CAMBRIDGESHIRE COUNTY COUNCIL
was hereunto affixed in the presence of

.....
Authorised signatory

EXECUTED as an Agreement (but not delivered until dated)
by **GALLAGHER LONGSTANTON LIMITED**
in the presence of

.....
Director

.....
Director/Secretary

EXECUTED as an Agreement (but not delivered until dated)
by **JJ GALLAGHER LIMITED**
in the presence of

.....
Director

.....
Director/Secretary