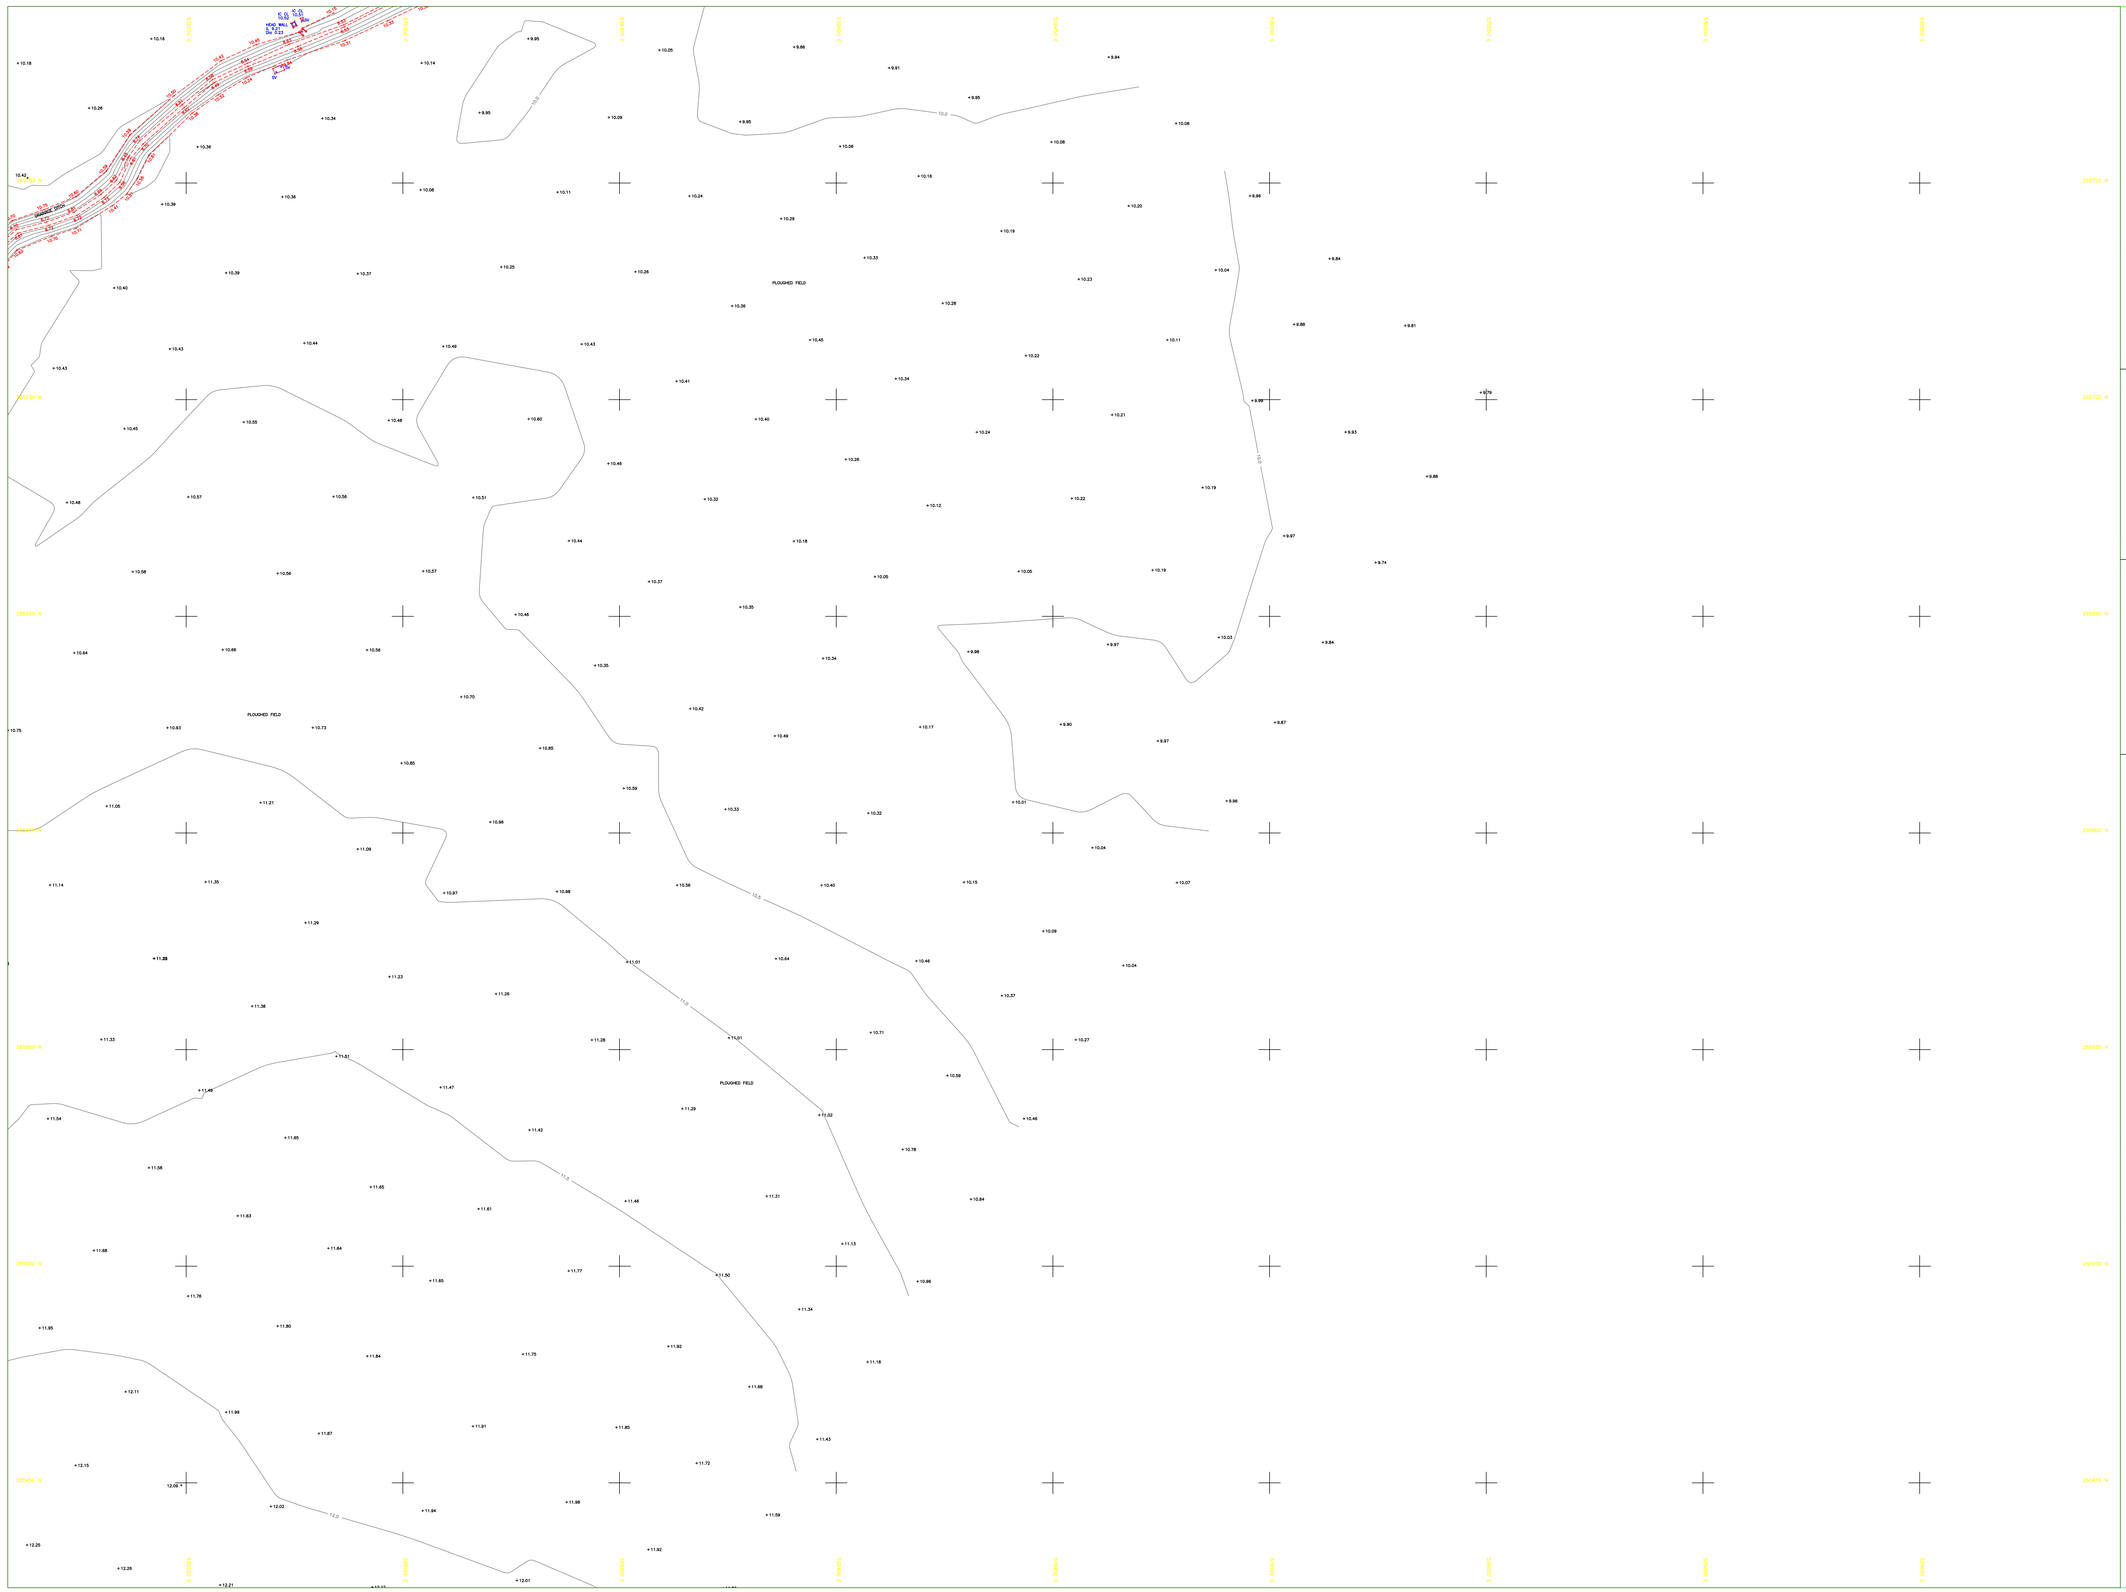

Coordinate Table

Station	Description	Eastings	Northings	Height
11-10TS2	Nail	538730.719	265042.829	14.521
MC500	Nail	539122.232	265883.201	10.341
MC501	Nail	539072.919	265793.802	10.931
MC502	Nail	539024.750	265694.433	11.124
MC504	Nail	538682.150	265411.611	12.539

Datum Details

Grid Datum: National Grid. Level Datum: Ordnance Datum

All levels refer to Permanent Ordnance Survey GPS Stations and related to Ordnance Datum Newlyn via the geoid model OSGM02.

A scale factor of 0.9999640 has been applied to this survey. Surveyed July 2011

Note

Every effort is made to identify all visible above ground features, however it should be borne in mind that there may be items obscured at the time of survey

N

Sheet Layout

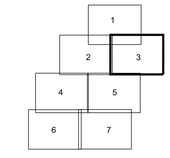

LEGEND

SURVEY STATION
BANKING (TOP / BOTTOM)
BUSHES
HEDGES
TREES (Species, Girth, Height (Spread to scale))
GATE (GP)
BUILDING
FENCES

POST & RAIL FENCE	PRF
BARBED WIRE FENCE	BWF
CHAIN LINK FENCE	CLF
CLOSE BOARD FENCE	CBF
POST & WIRE FENCE	PWF
RAILINGS FENCE	RF
WIRE MESH FENCE	WMF
LARCH LAP FENCE	LLF
CHESTNUT PALING FENCE	CPF
INTERWOVEN FENCE	IWF

SECURITY FENCE

DETECTED ELECTRIC	E
DETECTED GAS	G
DETECTED TELECOMS	T
EXISTING U/G SERVICES	US
DETECTED WATER	W
DETECTED STORM WATER	SW
DETECTED FOUL WATER	FW
DETECTED POWER CABLES	P

ORDNANCE SURVEY BENCH MARK: OSBM Value 12.470

TEMPORARY BENCH MARK: TBM Value 87.55

AIR VALVE	AV
BELISHA BEACON	BB
BOLLARD	BD
BORE HOLE	BHL
BOUNDARY	B
BOUNDARY POST	BP
BUS STOP	BS
BT INSPECTION COVER	BT
BRITISH TELECOM BOX	BTB
CABLE TV INSPECTION COVER	CTV
CATCH PIT	CP
COVER LEVEL	CL
CONIFER	C
DROPPED KERB	DK
ELECTRICITY CABLE PIT	EC
ELECTRICITY CONTROL BOX	ECB
EAVES HEIGHT	EH
ELECTRICITY POLE	EP
EARTH ROD	ER
FENCE MIDPOINT	FM
FINISHED FLOOR LEVEL	FFL
FOUL WATER	FW
GULLY	GY
GATE POST	GP
GAS VALVE	GV
INSPECTION COVER	IC
INVERT LEVEL	IL
KERB OUTLET	KO
LAMPPOST	LP
LITTER BIN	LB
MANHOLE	MH
MILEPOST MARKER POST	MP
PIPE LINE	PL
ELECTRICITY PYLON	PYL
PARKING METER	PM
RODDING EYE	RE
RIDGE HEIGHT	RH
ROAD NAMEPLATE	RN
SIGNPOST	SP
SOFFIT LEVEL	SF
STOP TAP	ST
STAY	SY
STORM WATER	SW
TREE (Conifer)	T
TELEPHONE CALL BOX	TCB
THRESHOLD LEVEL	THL
TRAFFIC LIGHT	TL
TELEGRAPH POLE	TP
UNABLE TO LIFT	UTL
VENT PIPE	VP
WATER LEVEL	WL
WATER METER	WM
WASHOUT	WO
SPOT LEVEL	+ 12.13
OVERHEAD BT CABLES	T
OVERHEAD POWER CABLES	P

Rev:	Notes:	Name:	Date:

TOTAL SURVEYS LIMITED

TOTAL SURVEYS LIMITED - Land & Engineering Surveyors
Westall Centre, Holberrow Green, Redditch,
Worcestershire, B96 6JY

Tel: 01386 793764 - Fax: 01386 793765

E-Mail: mail@totalsurveys.co.uk
Web Site: www.totalsurveys.co.uk

Title:

SURVEY OF LAND AT SIVEWRIGHT LAND NORTHSTOWE

Client:

GALLAGHER UK LTD
GALLAGHER HOUSE
GALLAGHER WAY
GALLAGHER BUSINESS PARK
WARWICK, CV34 6AF

Drawing No:			Rev:
JJG/TS/112011/2			
Drawn: MC/FD	Checked: SPM	Scale: 1:500@A0	Date: 14/10/11
CAD Reference: JJG-112011-2.DWG		Sheet: 3 of 7	