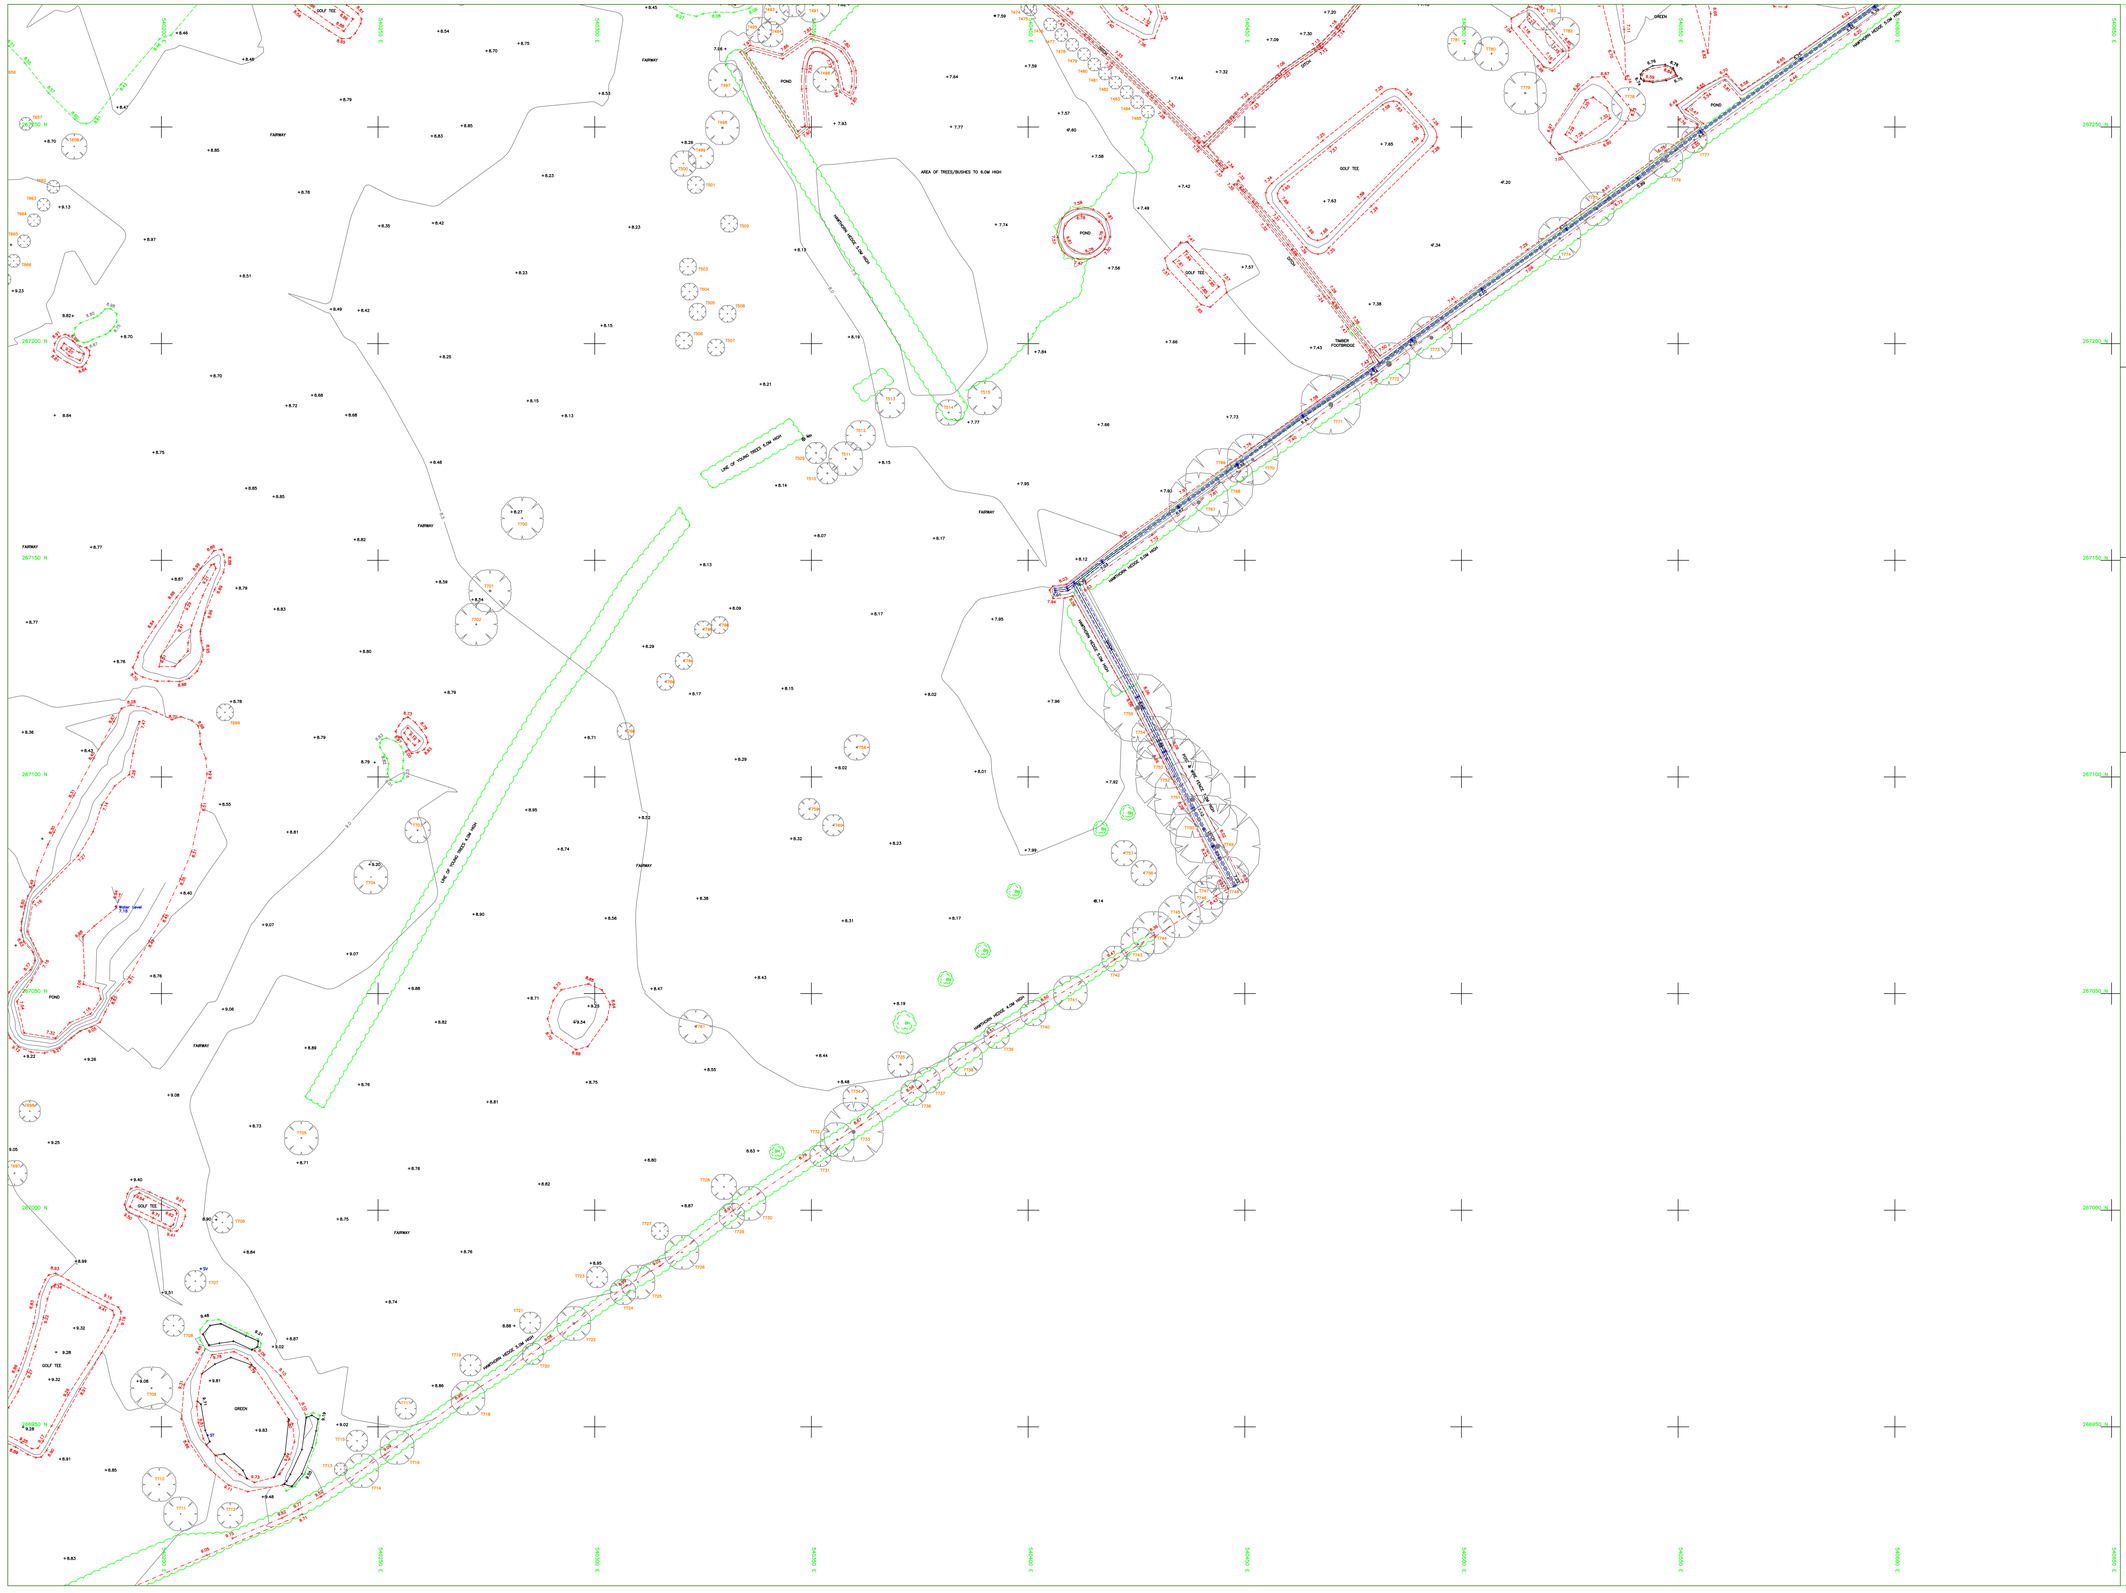

Coordinate Table

Station	Description	Eastings	Northings	Height
GPS2-JUL11	Nail	540706.021	264640.266	9.998
GPS3-JUL11	Nail	539642.616	264416.101	17.550
GPS5-JUL11	Nail	541240.453	267250.151	6.080
GB1	Nail	540342.428	267920.892	8.607
GB2	Nail	540540.379	267841.515	7.167
GB7	Nail	541408.987	267226.556	7.684
BW1-11	Nail	540767.124	267010.603	8.490
BW2-11	Nail	540622.465	266895.353	9.138
MC2	Nail	539875.576	267918.157	8.617
MC3	Nail	540005.550	267922.696	8.980
MH3	Peg	539719.629	267454.722	10.124
MH4	Nail	539690.967	267499.484	9.062
PIL1-11	Nail	541272.659	267362.159	8.189

Datum Details

Grid Datum: National Grid. Level Datum: Ordnance Datum

All levels refer to Permanent Ordnance Survey GPS Stations and related to Ordnance Datum Newlyn via the geoid model OSGM02.

A scale factor of 0.9999640 has been applied to this survey. Surveyed July 2011

Note

Every effort is made to identify all visible above ground features, however it should be borne in mind that there may be items obscured at the time of survey

N

Sheet Layout

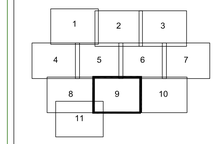

LEGEND

SURVEY STATION A
BANKING TOP BOTTOM
BUSHES
HEDGES
TREES Species Girth Height (Spread to scale)
GATE GP
BUILDING
FENCES

POST & RAIL FENCE PRF
BARBED WIRE FENCE BWF
CHAIN LINK FENCE CLF
CLOSE BOARD FENCE CBF
POST & WIRE FENCE PWF
IRON RAILING FENCE IRF
WOOD RAILS FENCE WRF
LARCH LAP FENCE LLF
CHESTNUT PALING FENCE CPF
INTERWOVEN FENCE IWF

SECURITY FENCE

DETECTED ELECTRIC E
DETECTED GAS G
DETECTED TELECOMS T
EXISTING U/G SERVICES U
DETECTED WATER W
DETECTED STORM WATER SW
DETECTED FOUL WATER FW
DETECTED POWER CABLES P

ORDNANCE SURVEY BENCH MARK OSBM Value 12.470
TEMPORARY BENCH MARK TBM Value 87.55

AIR VALVE AV
BELISHA BEACON BB
BOLLARD BD
BUS SHELTER BS
BED LEVEL BL
BOUNDARY POST BP
BUS STOP BS
BT INSPECTION COVER BT
BRITISH TELECOM BOX BTB
CABLE TV INSPECTION COVER CTV
CAT BOX CB
COVER LEVEL CL
DOWN PIPE DP
DROPPED KERB DK
ELECTRICITY CABLE PIT EC
ELECTRICITY CONTROL BOX EB
GATED HEAD GH
ELECTRICITY POLE EP
EARTH ROD ER
FIRE HYDRANT FH
FINISHED FLOOR LEVEL FFL
FOUL WATER FW
GULLY GY
GATE POST GP
GAS VALVE GV
INSPECTION COVER IC
INVERT LEVEL IL
KERB OUTLET KO
LAMPPOST LP
LITTER BIN LB
MANHOLE MH
SERVICE MARKER POST MK
PIPE LINE PL
ELECTRICITY PYLON PYL
RAINWATER PIPE RP
RODDING EYE RE
RIDGE HEIGHT RH
ROAD NAMEPLATE RN
ROAD SIGN RS
SOFFIT LEVEL SF
STOP TAP ST
SUMP SU
STORM WATER SW
WATER TAP Tap
TELEPHONE CALL BOX TCB
THRESHOLD LEVEL THL
TRAFFIC LIGHT TL
TELEGRAPH POLE TP
UNABLE TO LIFT UTL
VENT PIPE VP
WATER LEVEL WL
WATER METER WM
WASHOUT WO
SPOT LEVEL + 127.13
OVERHEAD BT CABLES T
OVERHEAD POWER CABLES

Rev:	Notes:	Name:	Date:
A	Park & Ride & Mr & Mrs Brown Property Added	FD	22/08/11
B	Contours & triangles added to above areas	FD	31/08/11

TOTAL SURVEYS LIMITED

TOTAL SURVEYS LIMITED - Land & Engineering Surveyors
Westall Centre, Holberrow Green, Redditch,
Worcestershire, B96 6JY

Tel: 01386 793764 - Fax: 01386 793765

E-Mail: mail@totalsurveys.co.uk
Web Site: www.totalsurveys.co.uk

Title:

SURVEY OF LAND AT PHASE 1 AREA NORTHSTOWE

Client:

GALLAGHER UK LTD
GALLAGHER HOUSE
GALLAGHER WAY
GALLAGHER BUSINESS PARK
WARWICK. CV34 6AF

Drawing No:	Rev:
JJG/TS/112011/1	B

Drawn:	Checked:	Scale:	Date:
MH/MC JG/FD	MH	1:500@A0	27/07/11

CAD Reference: JJG-112011-1A.DWG

Sheet: 9 of 11